November 7, 2024 2:\2024\ARD411 TUD OPERATIONS CENTER\ARD411 - E SITE PLAN.dwg

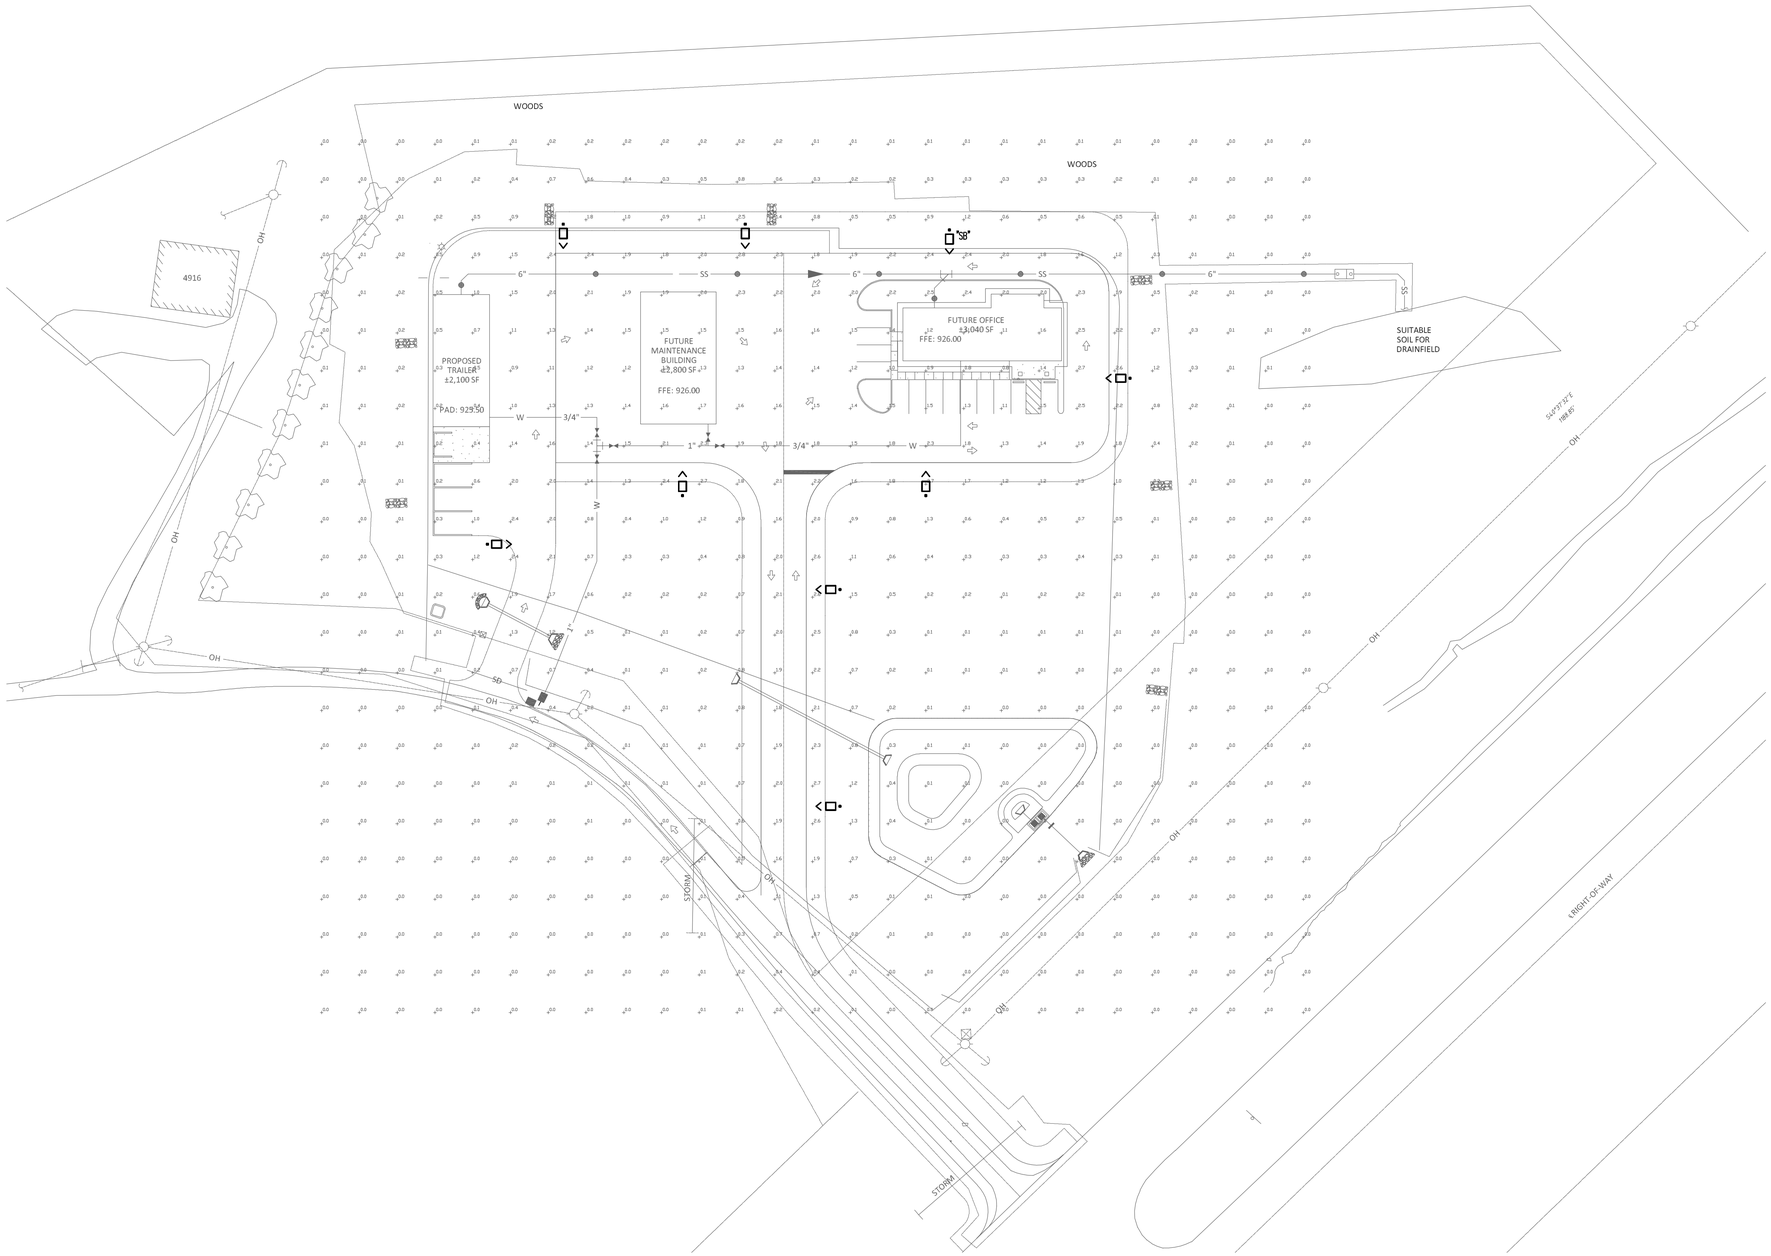

ELECTRICAL PHOTOMETRIC PLAN

SCALE: 1"=40'-0"

FACILITY SYSTEMS CONSULTANTS, LLC
713 South Central Street, Suite 101
Knoxville, Tennessee 37902
Phone: (865) 246-0164
Fax: (865) 246-1064

0 50 100
SCALE: FEET

ARDURRA
COLLABORATE. INNOVATE. CREATE.
2160 Lakeside Centre Way, Suite 201
Knoxville, TN 37922
Phone: (865) 690-6419
www.Ardurra.com

TUCKALEECHEE UTILITY DISTRICT
7706 CHESTNUT HILL ROAD, TOWNSEND, TN 37882
TIM HAM
TUCKALEECHEE.UTIL@BELLSOUTH.NET
865-448-2230

NO.	DATE	REVISION	BY

OPERATIONS CENTER

SITE PHOTOMETRIC PLAN

JOB NO: 735.009
DATE: 11/08/24

ES1.2